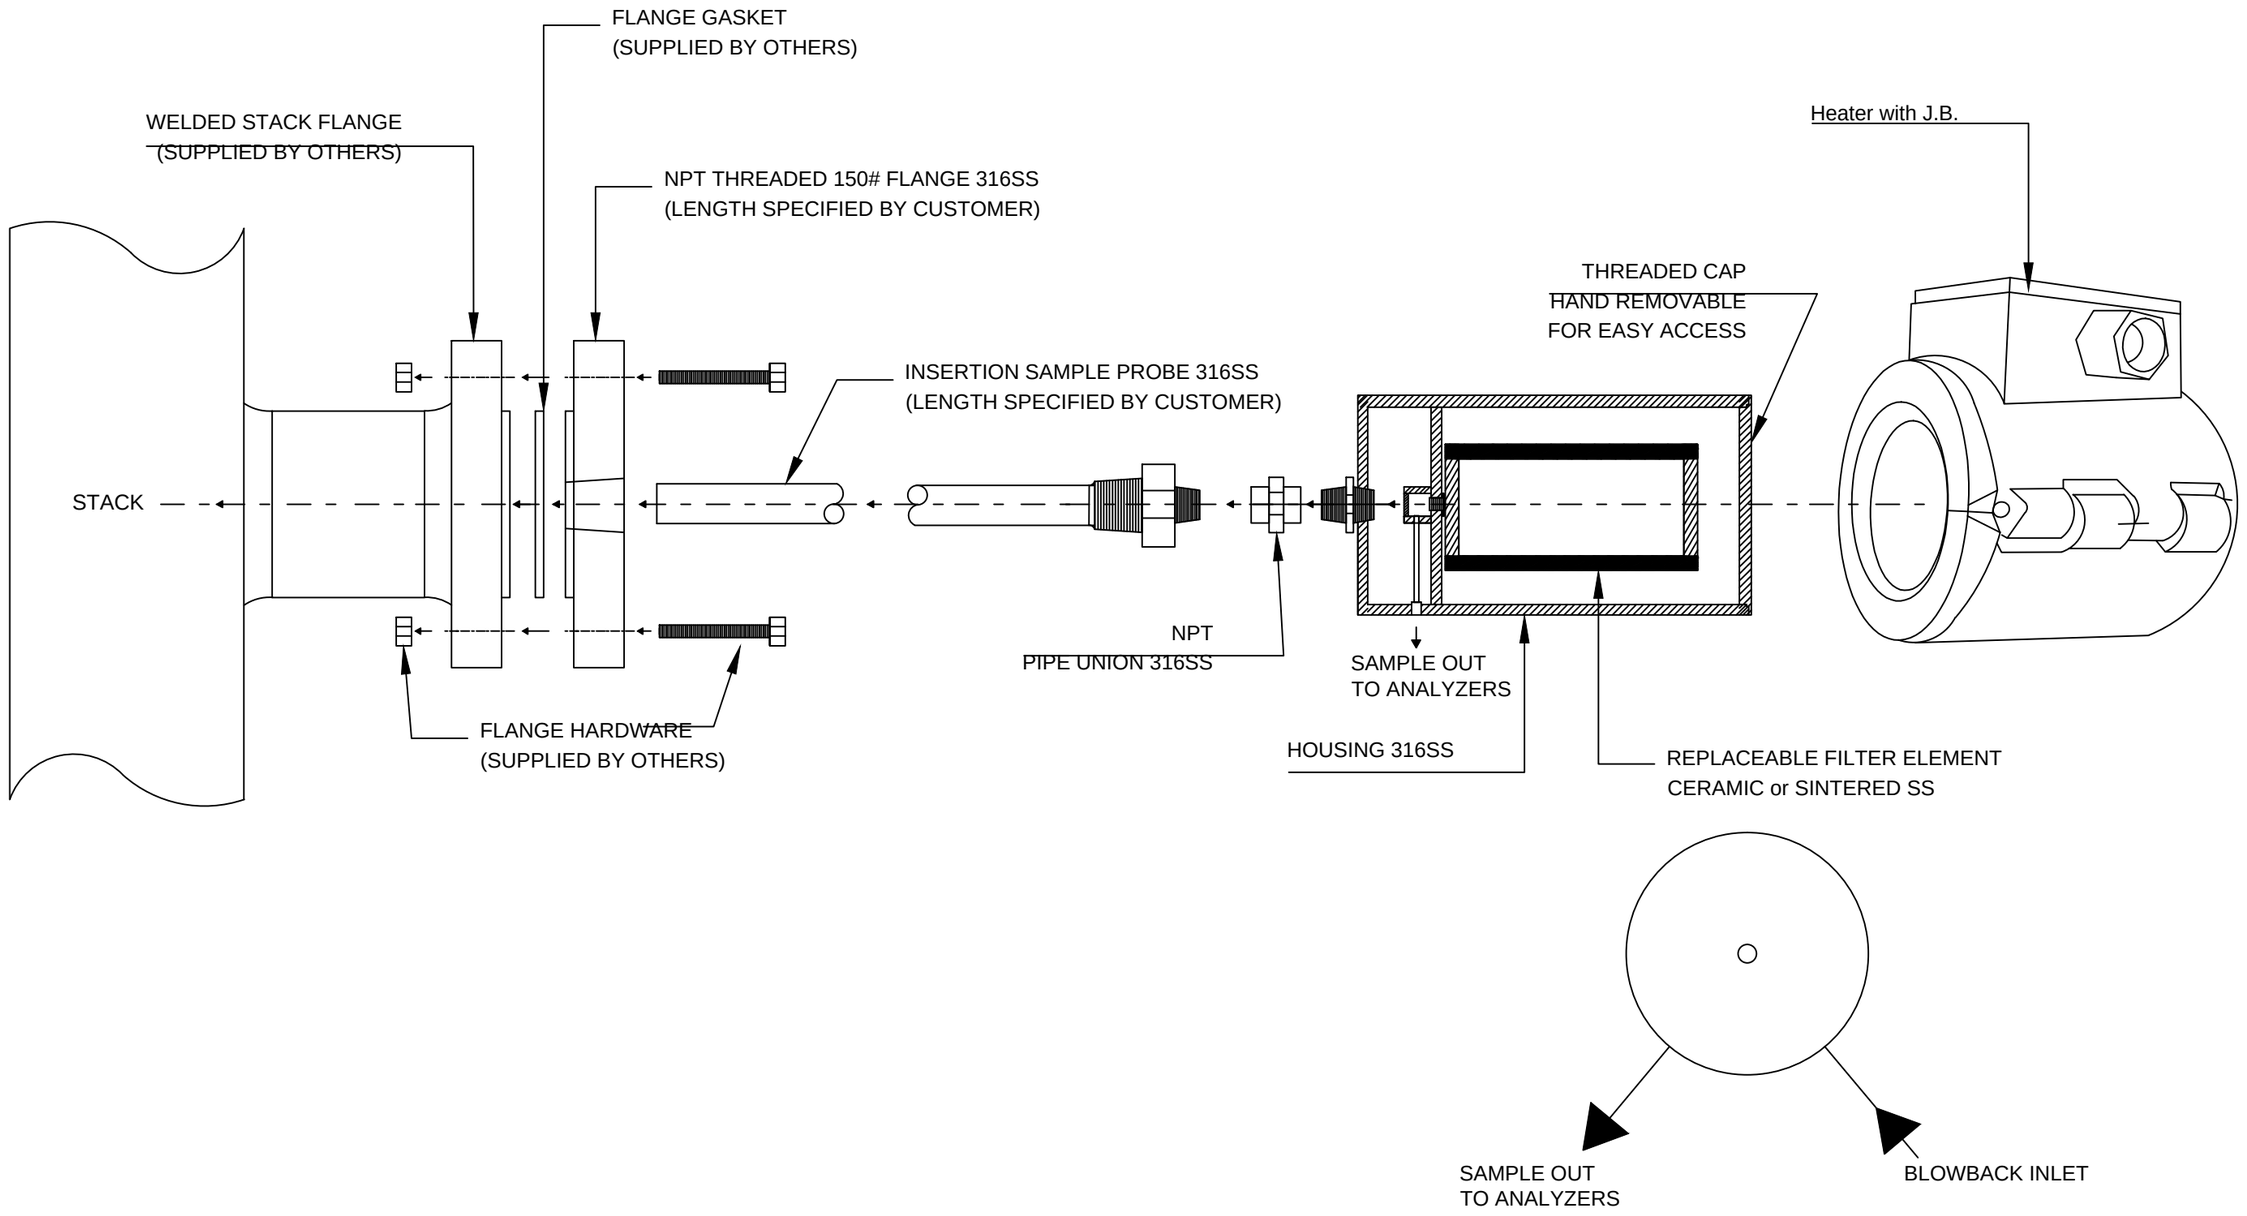

				PROJECT:		APPRD.	APPRD.	APPRD.	**TECHNOSAVVY**
△				**P.O. No.:**	APPRD.				39-D, B.T. Compound, Somwar Bazar, Malad west, Mumbai-400064
△				**CLIENT: Nevco Engineers Pvt Ltd.**	APPRD.				**TITLE:** HEATED PROBE FILTER LAYOUT
					ALL DIMENSIONS ARE IN mm				
					SCALE:- N.T.S.				
REV.	DETAILS OF REVISION PRPD.	DATE	APPRVD. BY	**End User:**	SHEET: 1 OF 1				**DRG. NO. :** TS/NEPL/HPF/LD/001 — **REV. 00**